


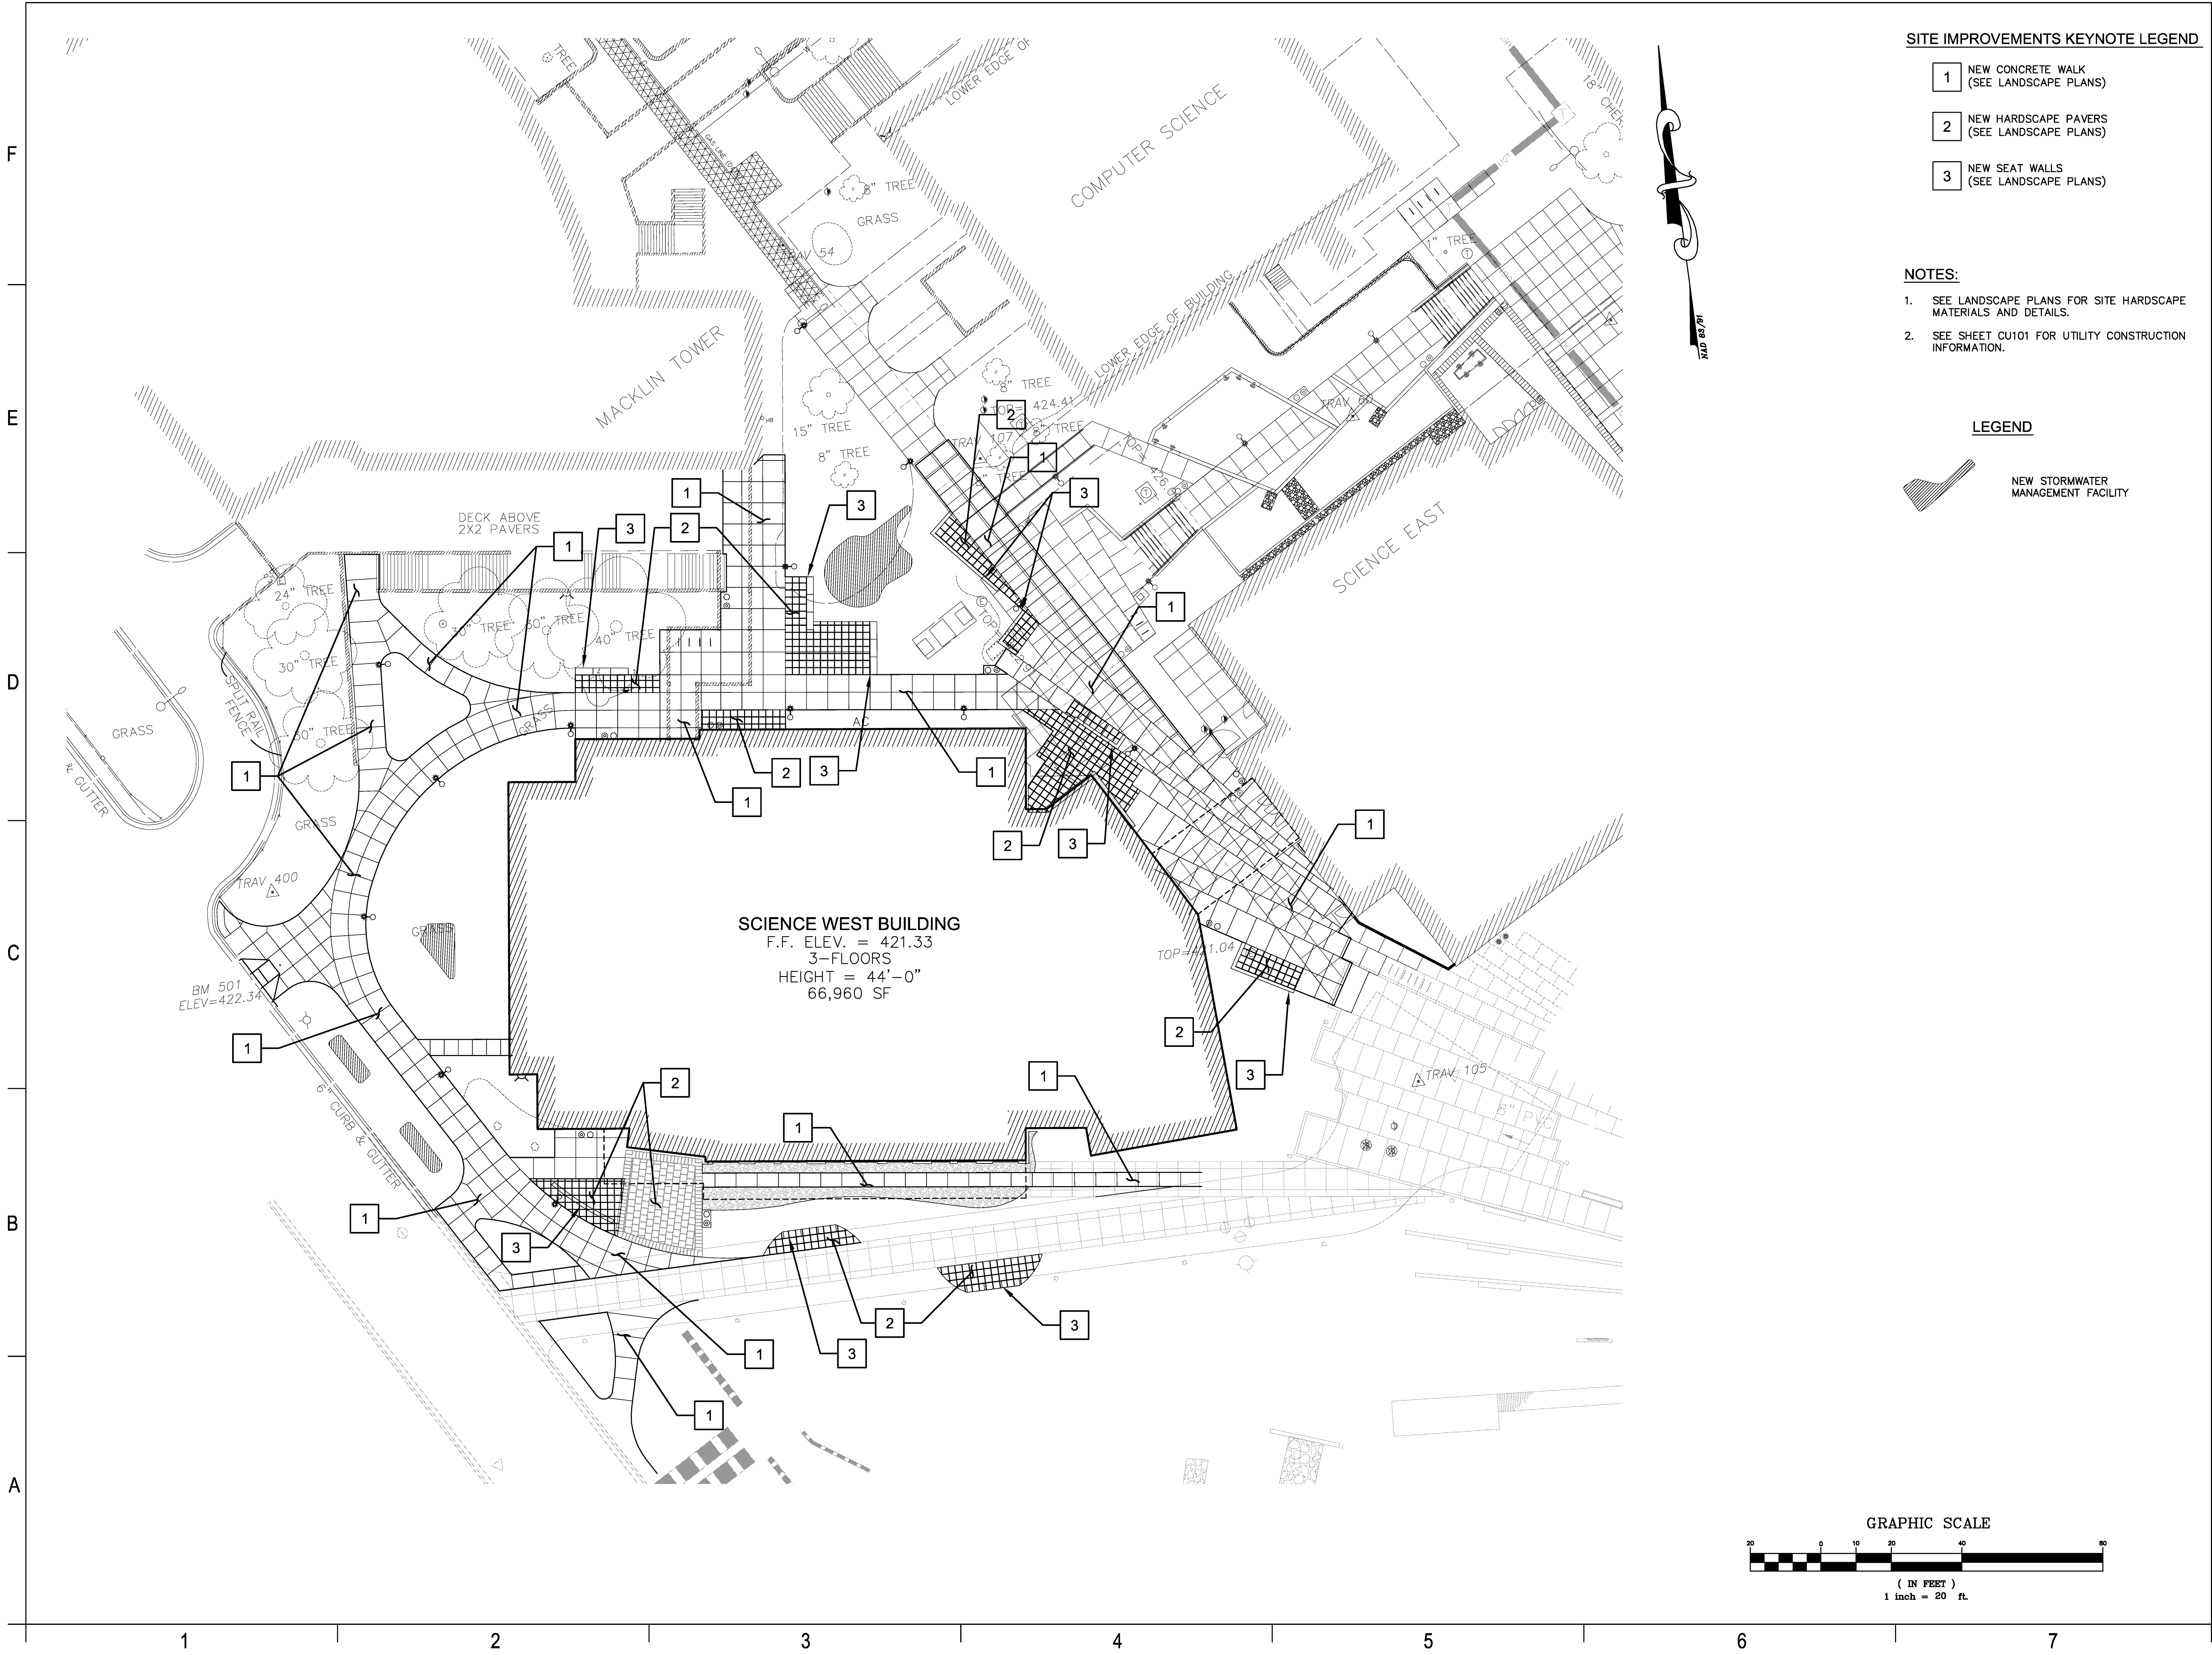

SITE IMPROVEMENTS KEYNOTE LEGEND

- 1 NEW CONCRETE WALK
(SEE LANDSCAPE PLANS)
- 2 NEW HARDSCAPE PAVERS
(SEE LANDSCAPE PLANS)
- 3 NEW SEAT WALLS
(SEE LANDSCAPE PLANS)

NOTES:

1. SEE LANDSCAPE PLANS FOR SITE HARDSCAPE MATERIALS AND DETAILS.
2. SEE SHEET CU101 FOR UTILITY CONSTRUCTION INFORMATION.

LEGEND



Stantec
1056 THOMAS JEFFERSON STREET NW
WASHINGTON, DC 20007
TEL: 202 333 2711
FAX: 202 333 3159
© 2011 Stantec Architecture Inc.

AMT

A. MORTON THOMAS AND ASSOCIATES, INC.
CONSULTING ENGINEERING
17110 WINDBROOK PARKWAY ROCKVILLE, MD 20850
(301) 861-0840 FAX (301) 861-0844
EMAIL: AMT@AMTENGINEERING.COM

PROFESSIONAL CERTIFICATION
"I HEREBY CERTIFY THAT THESE DOCUMENTS
WERE PREPARED OR APPROVED BY ME, AND THAT
I AM A DULY LICENSED PROFESSIONAL ENGINEER
UNDER THE LAWS OF THE STATE OF MARYLAND."
LICENCE NO. 32151 EXPIRATION DATE 07-18-2013

**NOT FOR
CONSTRUCTION**

Seal

**MONTGOMERY COLLEGE
ROCKVILLE CAMPUS
SCIENCE WEST RENOVATION**
51 MANNAREE STREET
ROCKVILLE, MD 20850
STANTEC PROJ. NO: 218310092

**DESIGN
DEVELOPMENT
SUBMISSION
FEBRUARY 10, 2012**

USING AGENCY APPROVAL

NAME _____ DATE _____

TITLE _____

**DEPARTMENT OF GENERAL SERVICES
APPROVAL**

PROJECT MANAGER _____ DATE _____

CHIEF PROJ. MGT & DESIGN _____ DATE _____

Revisions

MARK	DATE	DESCRIPTION

DWG FILE: CS101-108677.DWG

DRAWN BY: JND

CHECKED BY: MAE

MHEC NO. XX-XX

MC CONTRACT: 525

DATE: FEBRUARY 3, 2012

**SITE
IMPROVEMENTS
PLAN**

Drawing Number
CS-101